SITE ID: 344436120161701	STATION NAME: 008N032W29L004S	TOTAL DEPTH: 90’
USGS SITE NAME: SALA San Antonio Creek Los Alamos		COMPLETION DATE: 11/26/2016
WELL OWNER: County of Santa Barbara		

BOREHOLE FILL KEY

SAND | GROUT | SCREEN | PELLETS | CHIPS | CEMENT

Water Level (01/04/2018)

#1: 45.04’ bls

1 N

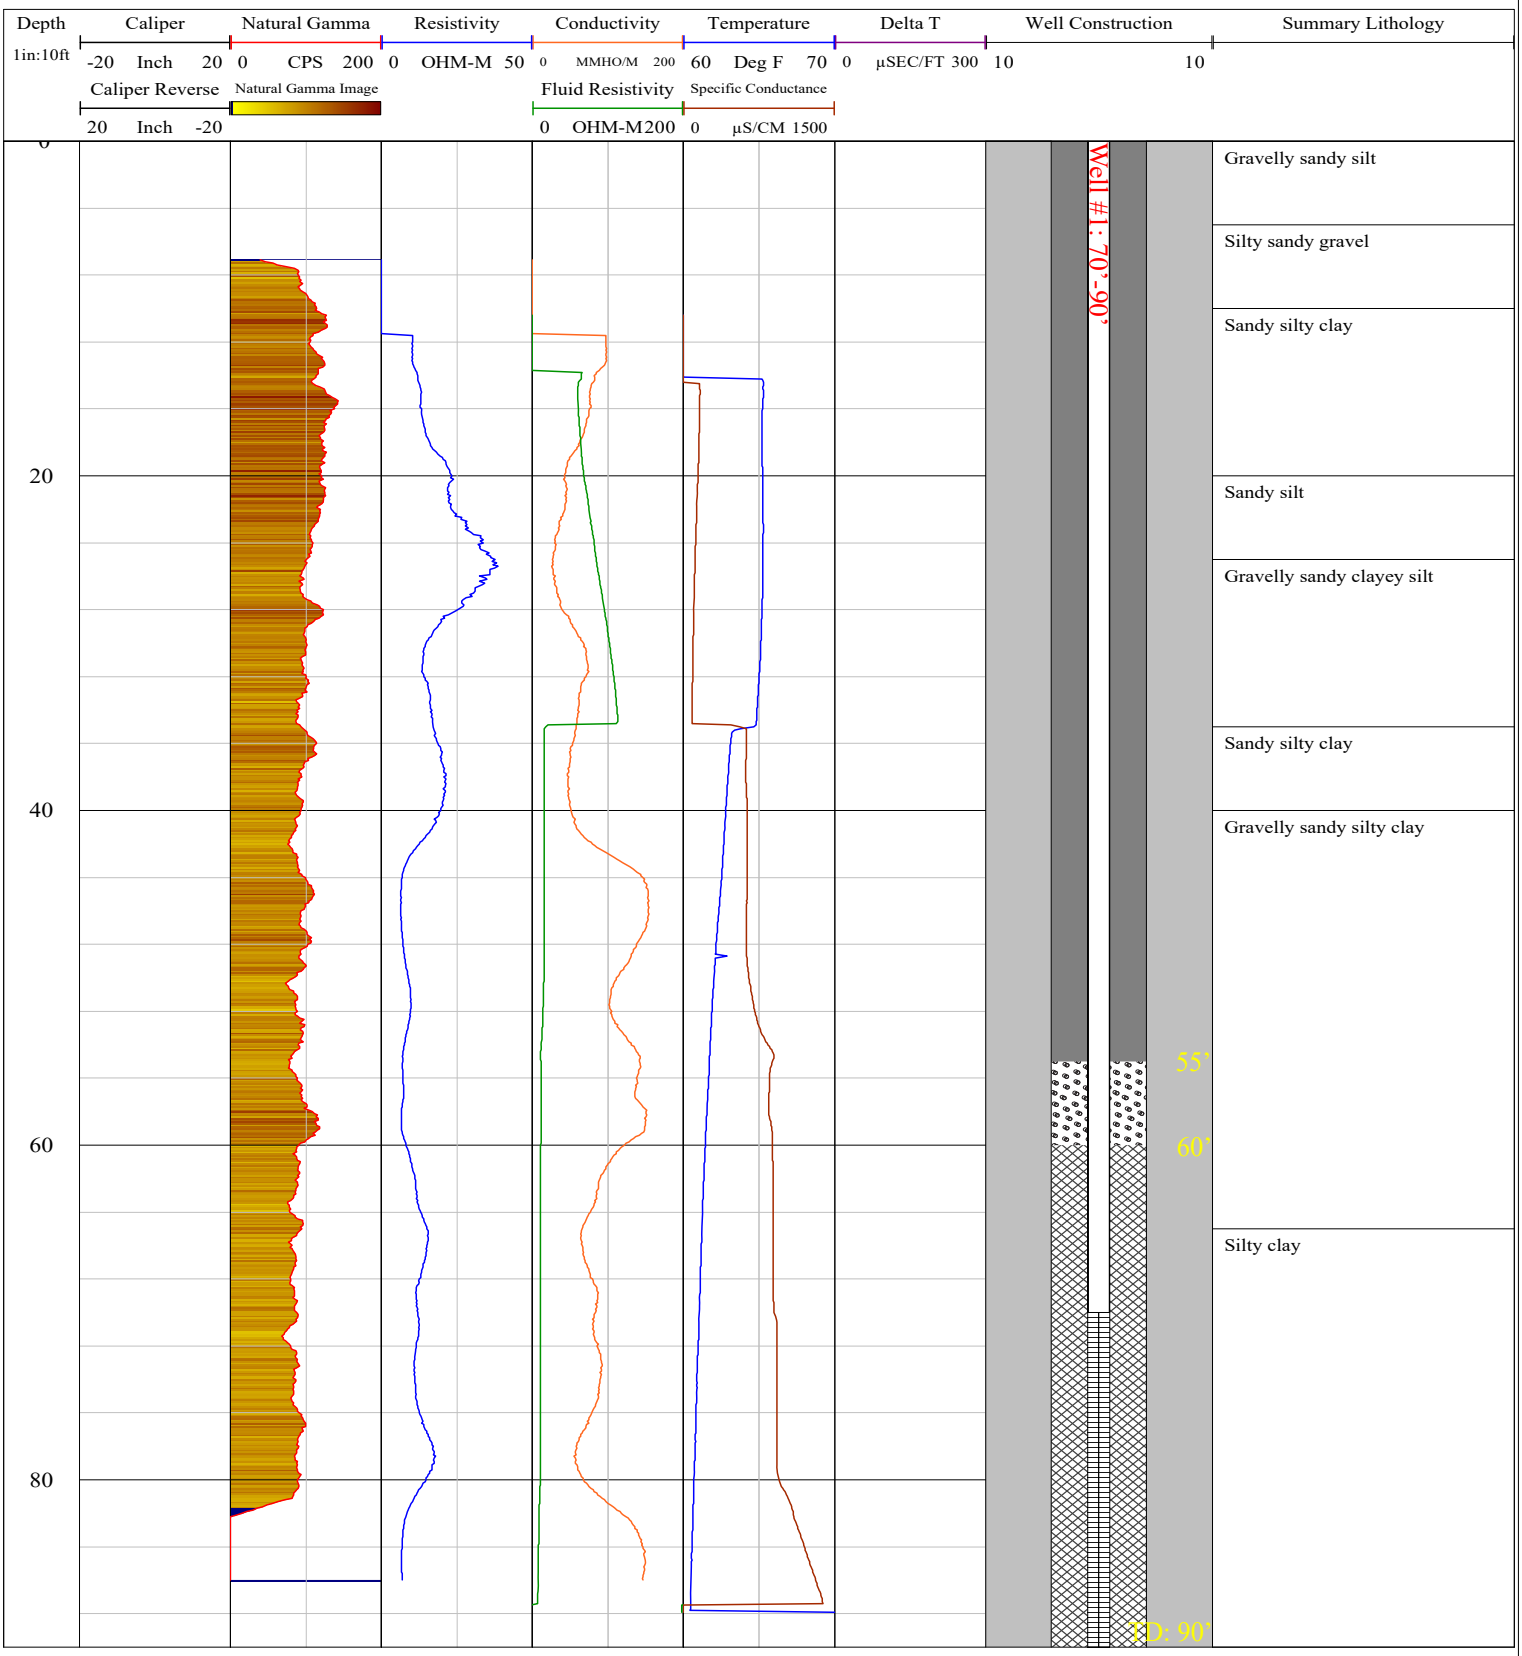

DRILLER: USGS Research Drilling Program	DRILL TYPE: Auger	WELL FINISH: 10” Manhole
CASING TYPE: 2” Schedule 80 PVC, 20’ Sections	SCREEN TYPE: 2” Schedule 80 PVC ⟶1.30" X 0.020" Slot	
BOREHOLE DIA.: 8.5”: 0’-90’	FILTER PACK: CEMEX #3 Monterey Sand	
SEALS: Baroid QuikGrout 0’-55’; Pel-Plug 1/4” TR30 Pellets 55’-60’		